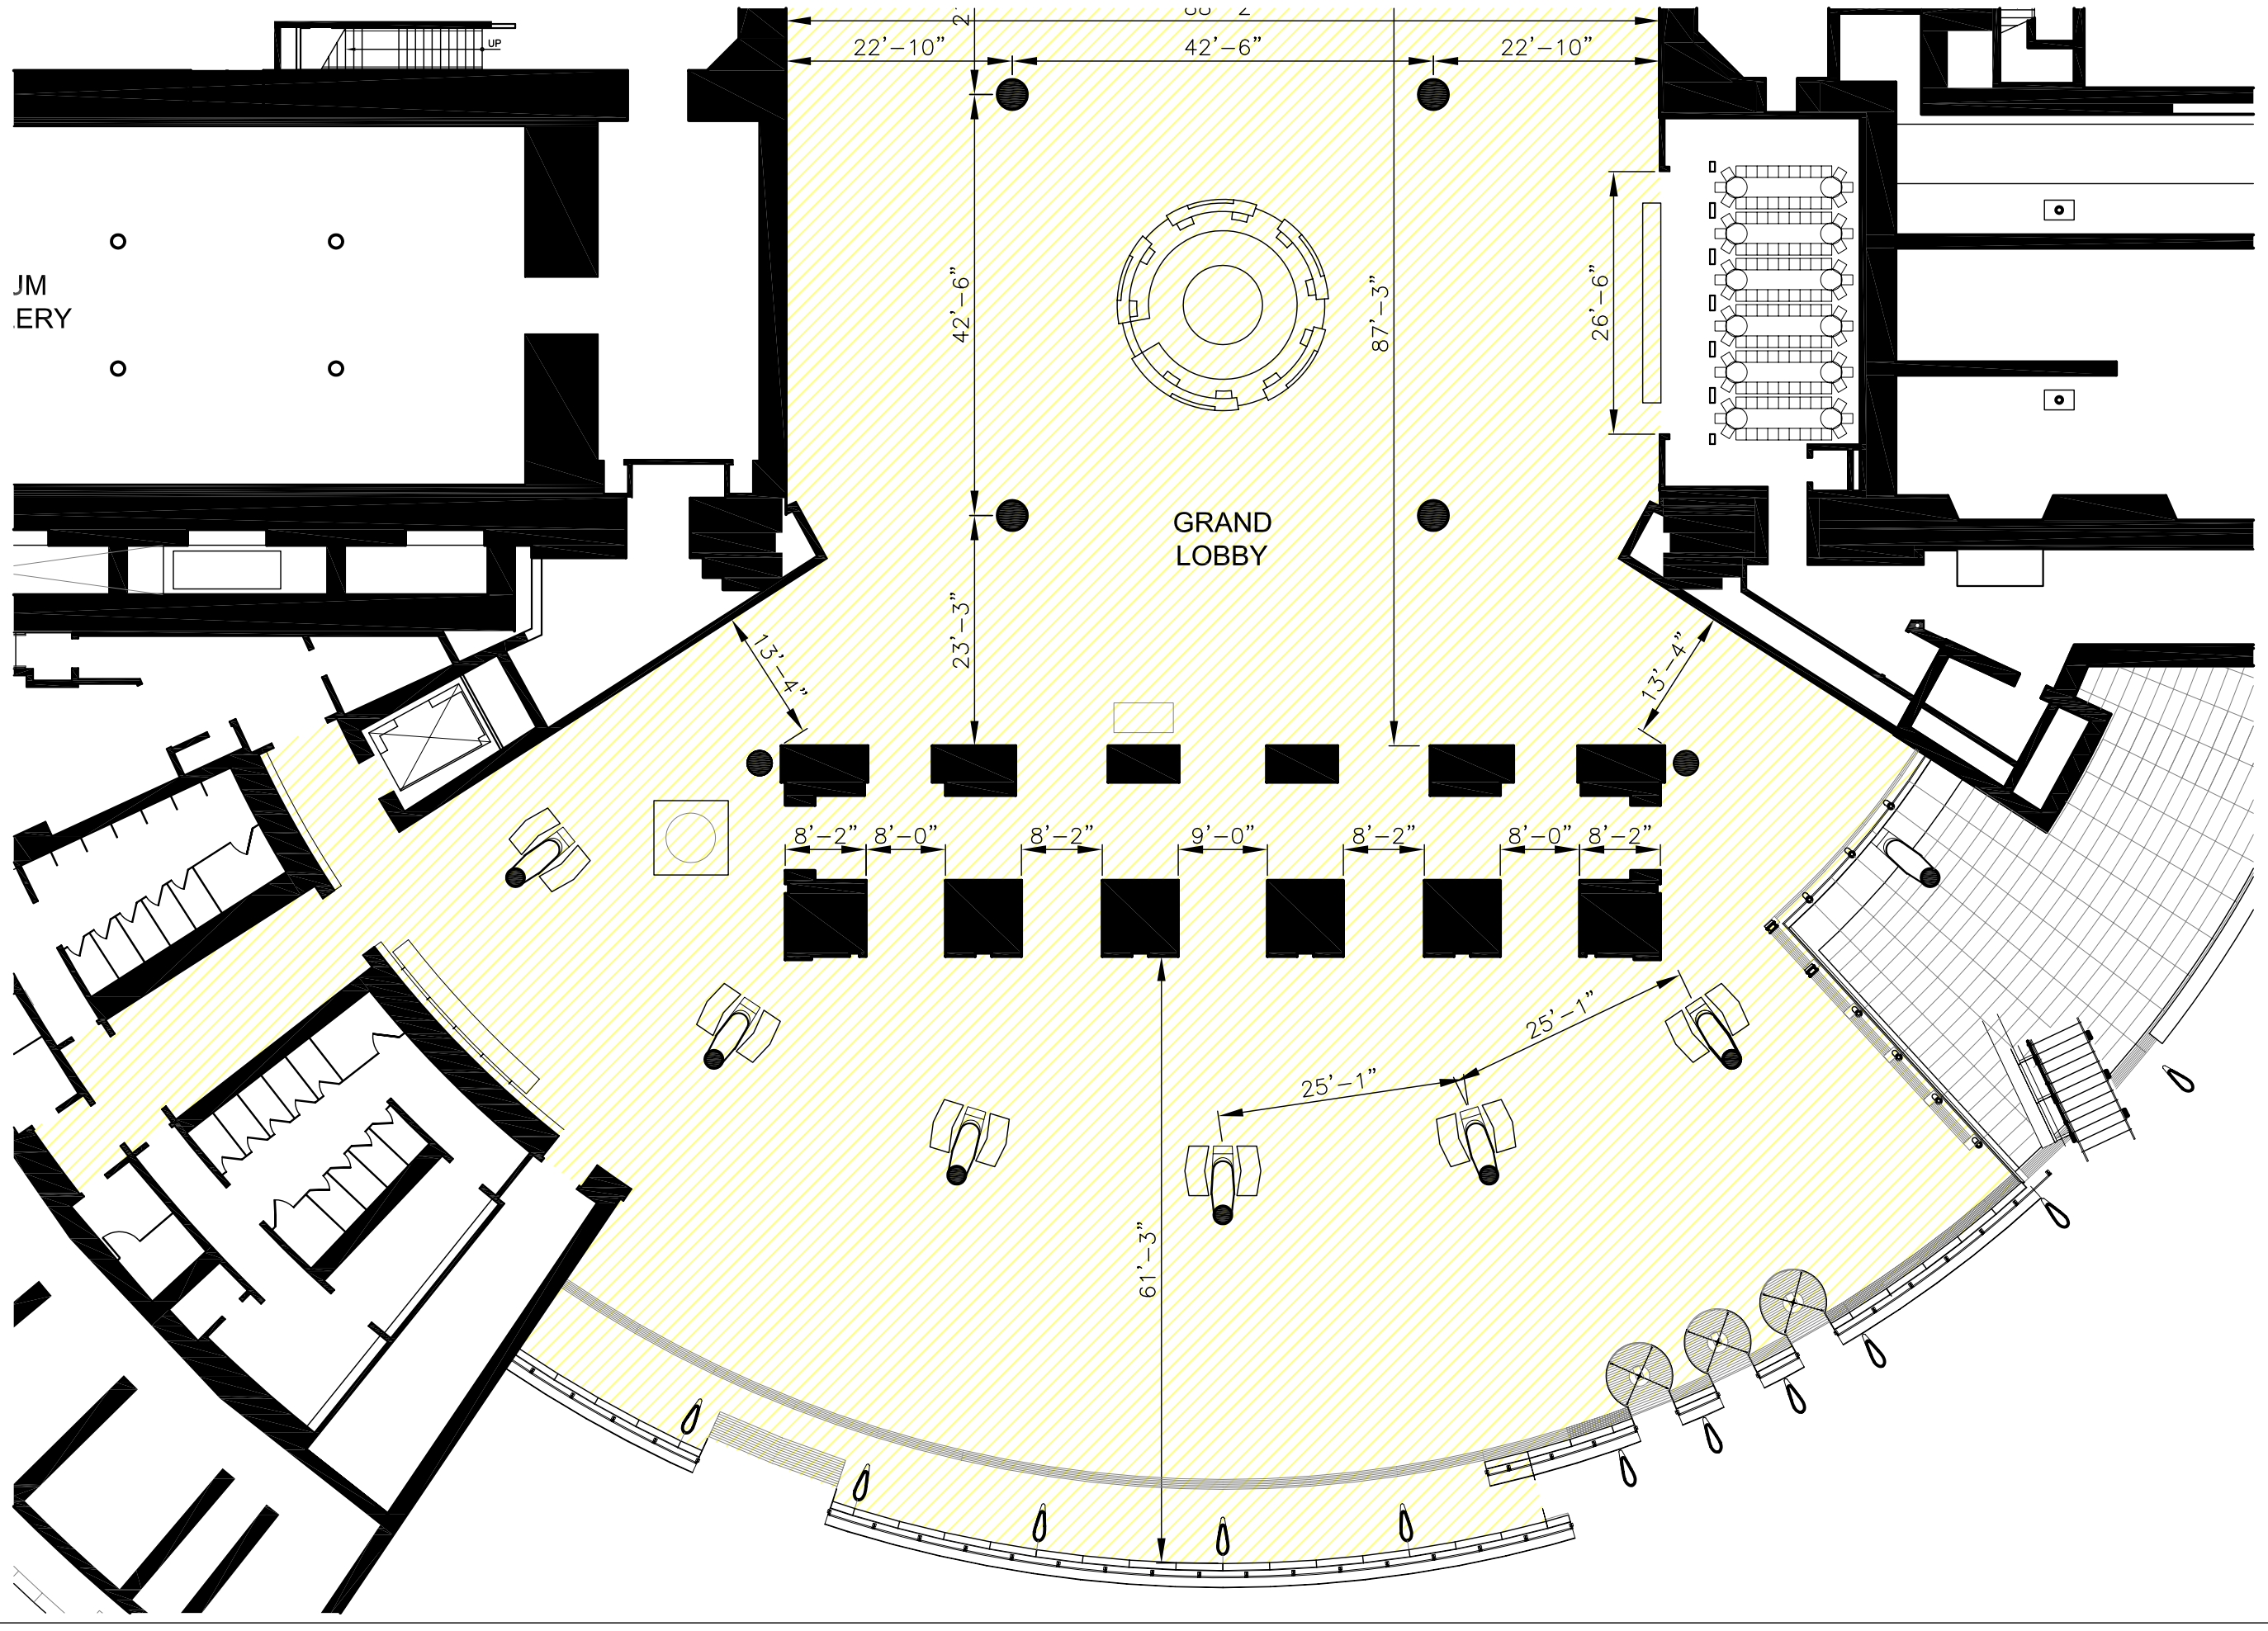

Brooklyn Museum
Office of Planning & Architecture
200 Eastern Parkway
Brooklyn, NY 11238

Existing Building Drawings

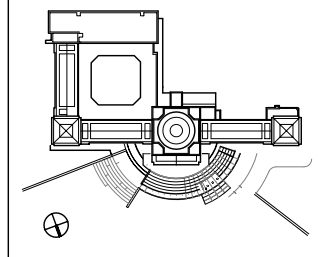

1/16" = 1'-0"

July 14, 2011

GRAND LOBBY
(Rubin Pavilion)

1-C